RESULTS OF SURVEY

FOR THE TOWN OF DULCE

EARLY CHILDCARE FACILITY

WITHIN SECTION 36, T. 32 N., R. 2 W.,
NEW MEXICO PRINCIPAL MERIDIAN
RIO ARRIBA COUNTY, NEW MEXICO

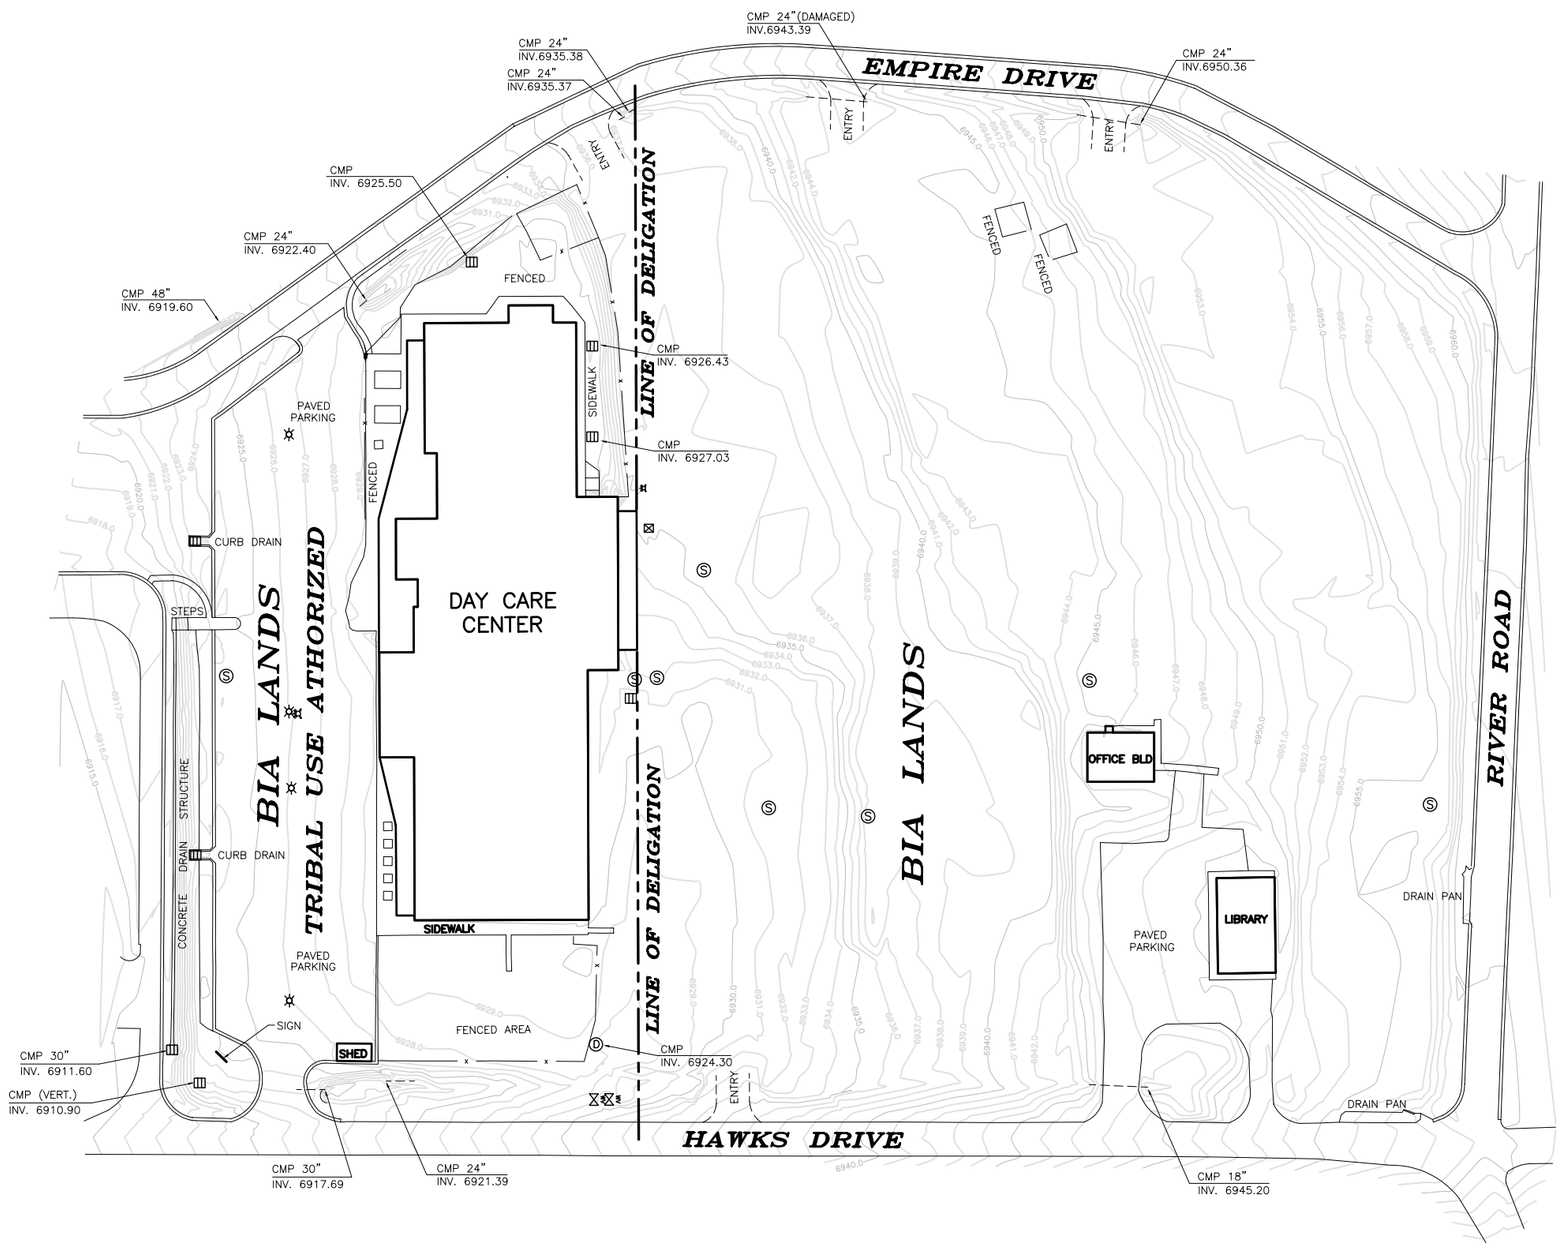

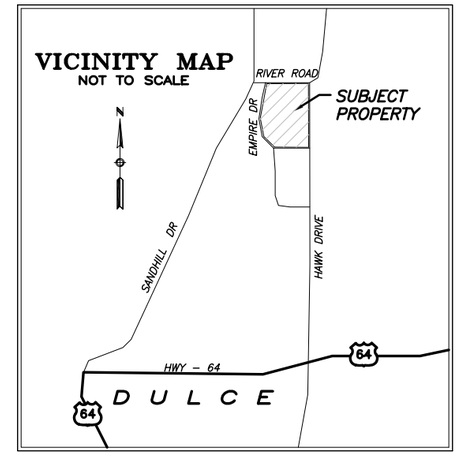

LEGEND

- SANITARY SEWER MANHOLE
- STORM DRAIN MANHOLE
- STORM DRAIN INLET
- LIGHT POLE
- FIRE HYDRANT
- WATER VALVE
- SERVICE POLE
- TRANSFORMER PAD
- EDGE OF ROAD
- FENCE LINE
- MAJOR CONTOUR LINE (6780)
- MINOR CONTOUR LINE

BASIS OF ELEVATION

THE BASIS OF ELEVATION IS THE JICARILLA APACHE VERTICAL CONTROL NETWORK.

SURVEYORS CERTIFICATION

CLYDE J. KING NEW MEXICO 13979 REGISTERED PROFESSIONAL SURVEYOR

I, CLYDE J. KING, A REGISTERED LAND SURVEYOR UNDER THE LAWS OF THE STATE OF NEW MEXICO, HEREBY CERTIFY THAT THIS LEASE SURVEY WAS PREPARED FROM FIELD NOTES OF AN ACTUAL SURVEY MEETING THE MINIMUM REQUIREMENTS OF THE STANDARDS FOR LAND SURVEYS AND IS TRUE AND CORRECT TO THE BEST OF MY KNOWLEDGE AND BELIEF.

SAMPLE

CLYDE J. KING
N.M.L.S. NO. 13979

DATE

N

GRAPHIC SCALE IN FEET

50 0 25 50 100 200

1 INCH = 50 FT.

SCALE:	1"=50'
DRAWN BY	JR/JY
CHECKED BY	CJK
FIELD WORK BY	SAC/ DN
DATE	10/31/07
JOB NO.	07098
MAP NO.	1 OF 2
REVISION	N/A
PREPARED FOR	JICARILLA APACHE NATION

TOPOGRAPHIC SURVEY
FOR THE TOWN OF DULCE
EARLY CHILDCARE FACILITY
WITHIN SEC. 36, T. 32 N., R. 2 W.,
NEW MEXICO PRINCIPAL MERIDIAN
RIO ARRIBA COUNTY, NEW MEXICO

ABSOLUTE SURVEYING & MAPPING, INC.
829 W. 7TH STREET
CORTEZ, COLORADO 81321
PH. 970.564.0220 / FAX 970.564.1307